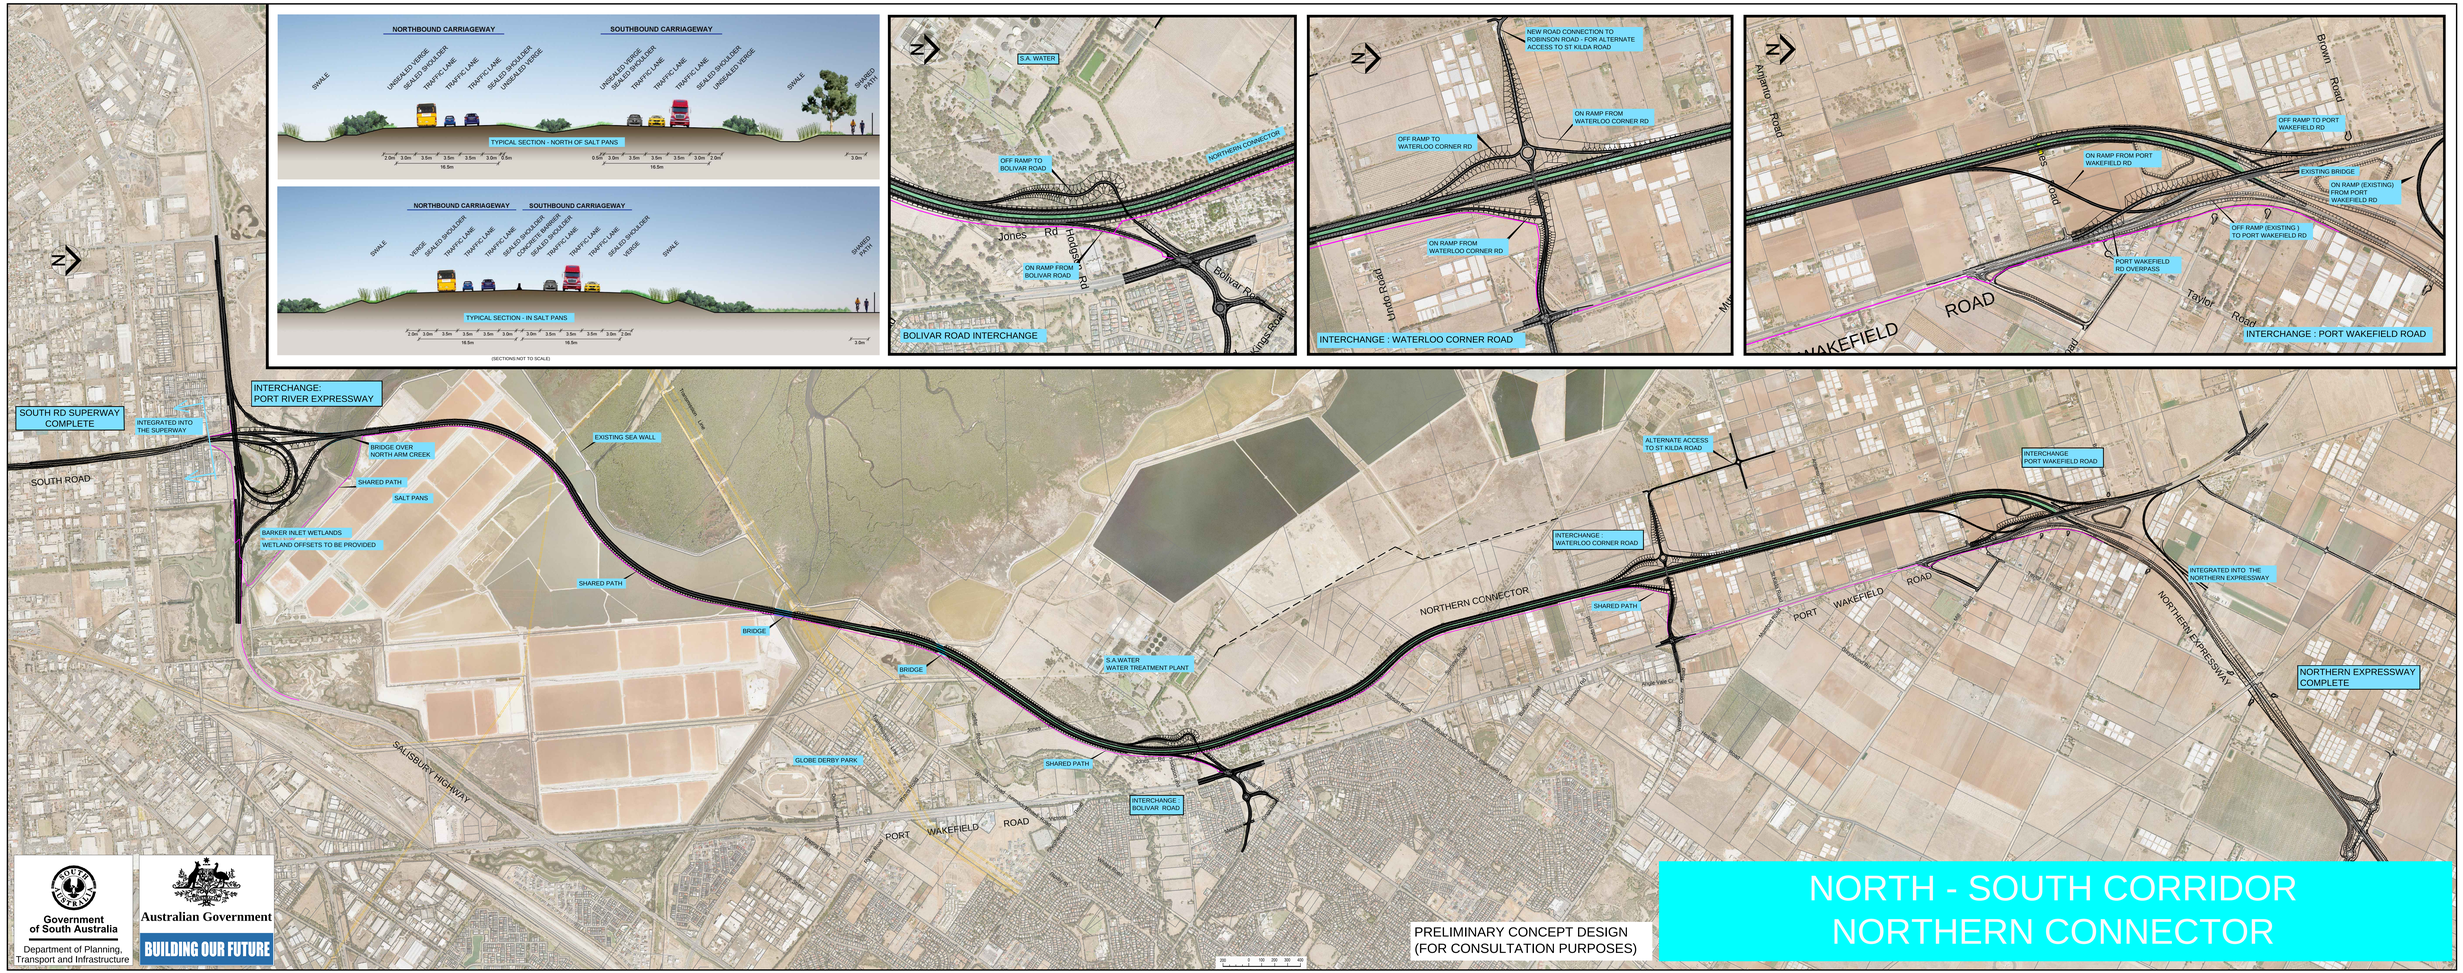
NORTHBOUND CARRIAGEWAY
SOUTHBOUND CARRIAGEWAY
SWALE
UNSEALED VERGE
SEALED SHOULDER
TRAFFIC LANE
CONCRETE BARRIER
SHARED PATH
TYPICAL SECTION - NORTH OF SALT PANS
TYPICAL SECTION - IN SALT PANS
(SECTIONS NOT TO SCALE)
S.A. WATER
OFF RAMP TO BOLIVAR ROAD
NORTHERN CONNECTOR
ON RAMP FROM BOLIVAR ROAD
Jones Rd
Hodgson Rd
Bolivar Road
BOLIVAR ROAD INTERCHANGE
NEW ROAD CONNECTION TO ROBINSON ROAD - FOR ALTERNATE ACCESS TO ST KILDA ROAD
ON RAMP FROM WATERLOO CORNER RD
OFF RAMP TO WATERLOO CORNER RD
ON RAMP FROM WATERLOO CORNER RD
Uley Road
INTERCHANGE : WATERLOO CORNER ROAD
Adjiamo Road
Brown Road
OFF RAMP TO PORT WAKEFIELD RD
ON RAMP FROM PORT WAKEFIELD RD
EXISTING BRIDGE
ON RAMP (EXISTING) FROM PORT WAKEFIELD RD
OFF RAMP (EXISTING) TO PORT WAKEFIELD RD
PORT WAKEFIELD RD OVERPASS
Taylor Road
ROAD
INTERCHANGE : PORT WAKEFIELD ROAD
SOUTH RD SUPERWAY COMPLETE
INTEGRATED INTO THE SUPERWAY
INTERCHANGE: PORT RIVER EXPRESSWAY
SOUTH ROAD
BRIDGE OVER NORTH ARM CREEK
SHARED PATH
SALT PANS
BARKER INLET WETLANDS
WETLAND OFFSETS TO BE PROVIDED
EXISTING SEA WALL
SHARED PATH
BRIDGE
BRIDGE
S.A.WATER WATER TREATMENT PLANT
GLOBE DERBY PARK
SHARED PATH
INTERCHANGE: BOLIVAR ROAD
SALISBURY HIGHWAY
PORT WAKEFIELD ROAD
NORTHERN CONNECTOR
ALTERNATE ACCESS TO ST KILDA ROAD
INTERCHANGE : WATERLOO CORNER ROAD
SHARED PATH
INTERCHANGE PORT WAKEFIELD ROAD
INTEGRATED INTO THE NORTHERN EXPRESSWAY
NORTHERN EXPRESSWAY
NORTHERN EXPRESSWAY COMPLETE
Government of South Australia
Department of Planning, Transport and Infrastructure
Australian Government
BUILDING OUR FUTURE
PRELIMINARY CONCEPT DESIGN
(FOR CONSULTATION PURPOSES)
NORTH - SOUTH CORRIDOR
NORTHERN CONNECTOR